


T09N-R02W-32_0000_MCS

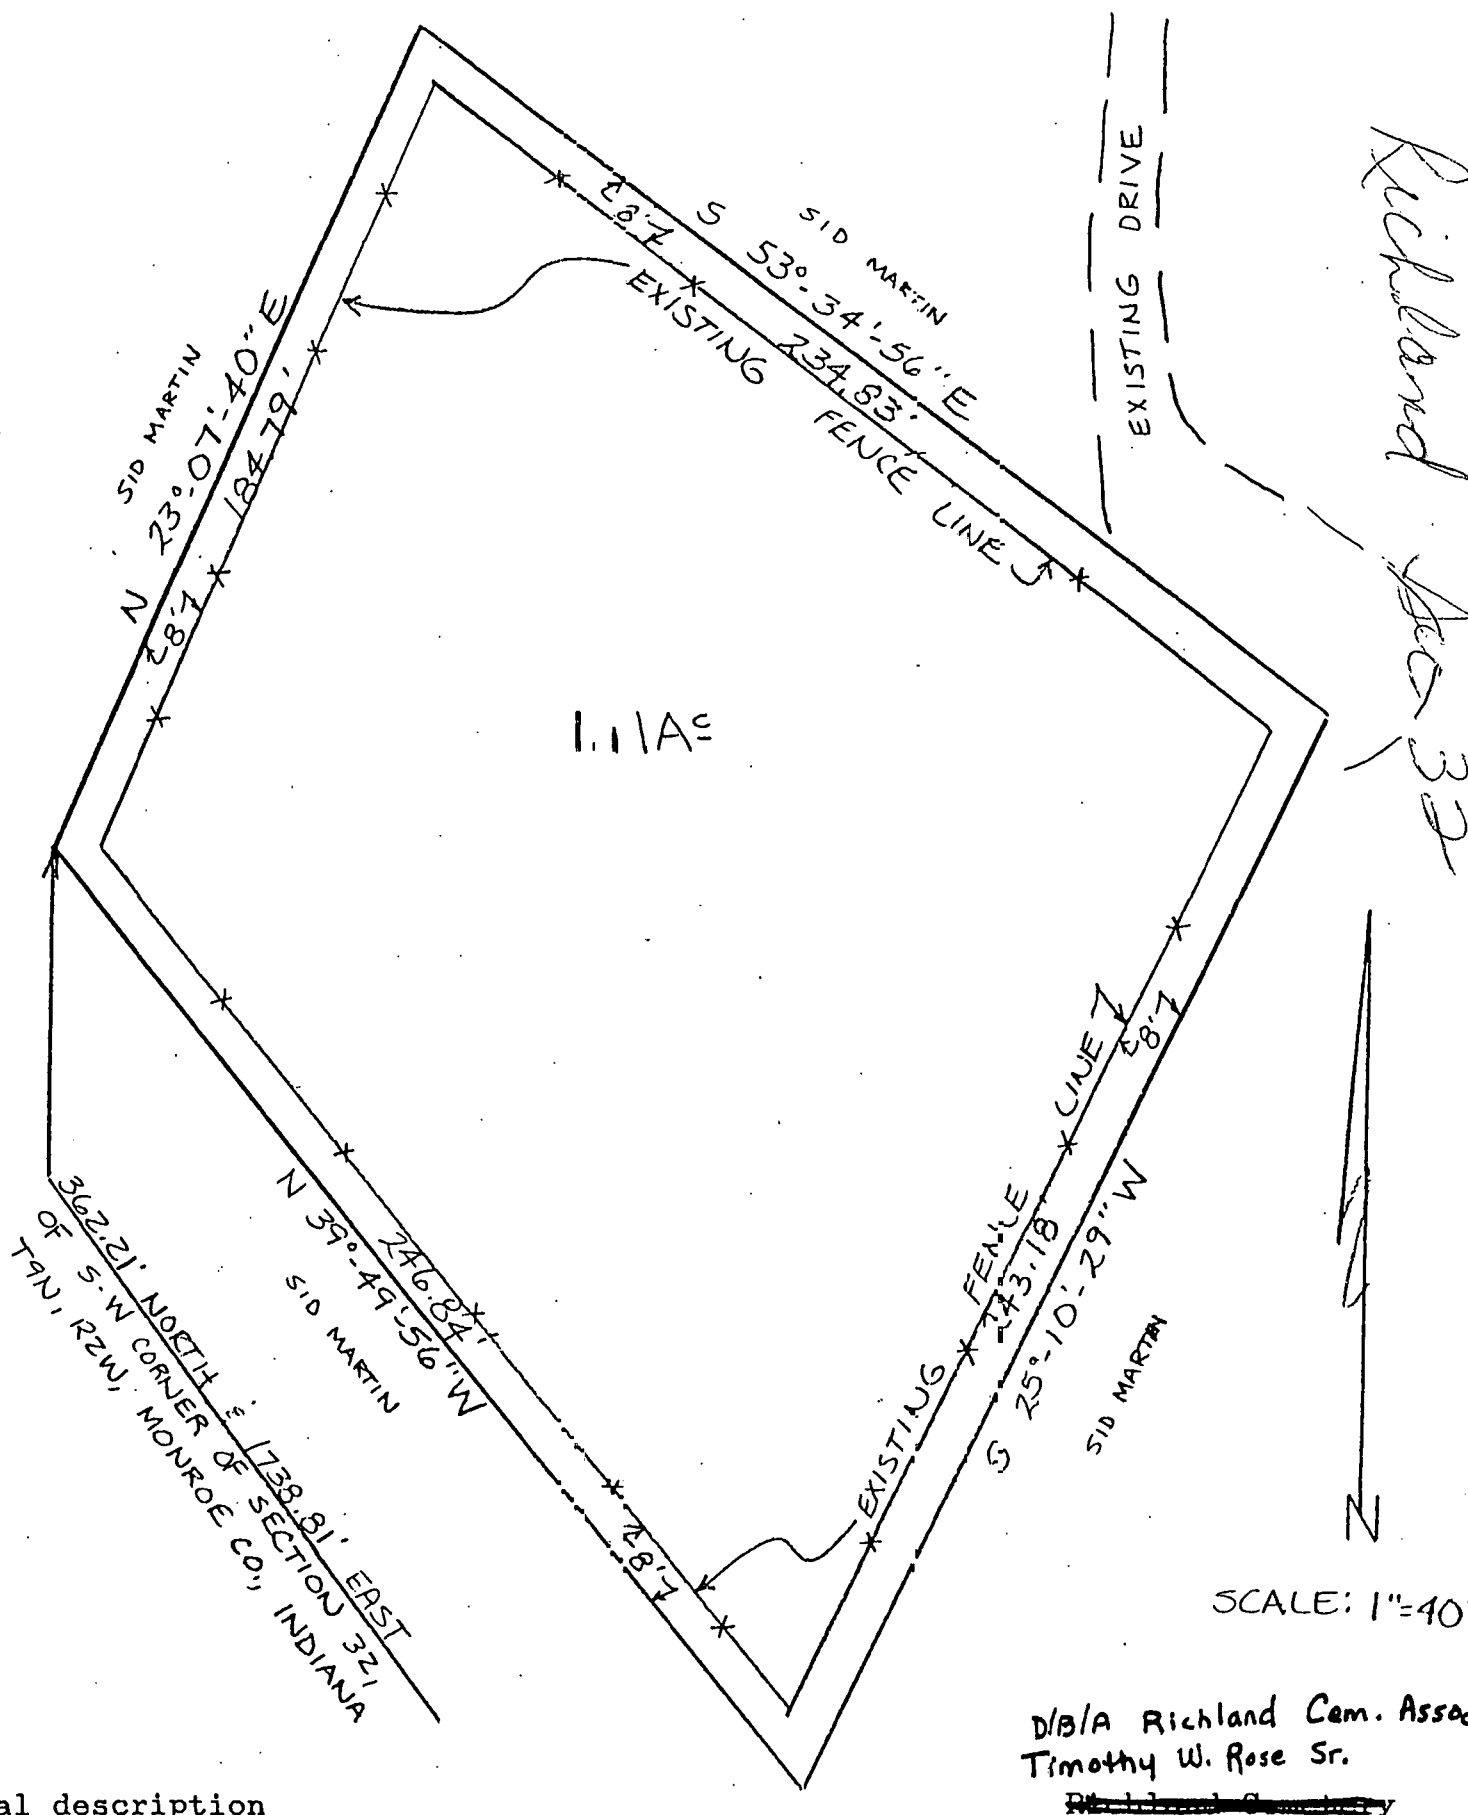


Legal description

A part of the Southwest quarter of Section 32, Township 9 North, Range 2 West, Monroe County, Indiana, bounded and described as follows: Beginning at a point that is 362.21 feet North and 1738.81 feet East of the Southwest corner of said Section 32; thence from said point of beginning and on a line that is parallel to and 8 feet distant perpendicular, outside of an existing chain link fence encompassing the Richland Cemetery and running North 23 degrees 07 minutes 40 seconds East for 184.79 feet; thence South 53 degrees 34 minutes 56 seconds East for 234.83 feet; thence South 25 degrees 10 minutes 29 seconds West for 243.18 feet; thence North 39 degrees 49 minutes 56 seconds West for 246.84 feet and to the point of beginning. Containing 1.11 acres, more or less.


Also, the right to use, a non-exclusive easement along the gravel drive as it now exists from the above described tract Northwardly to State Road 48.

Prepared by: Diana O'Rourke

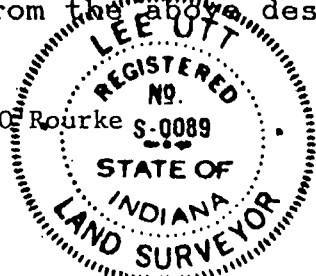

Lee Utt, R.L.S. #S0089, Indiana
1604 S. Henderson St.

Bloomington, Indiana 47401
February 26, 1990

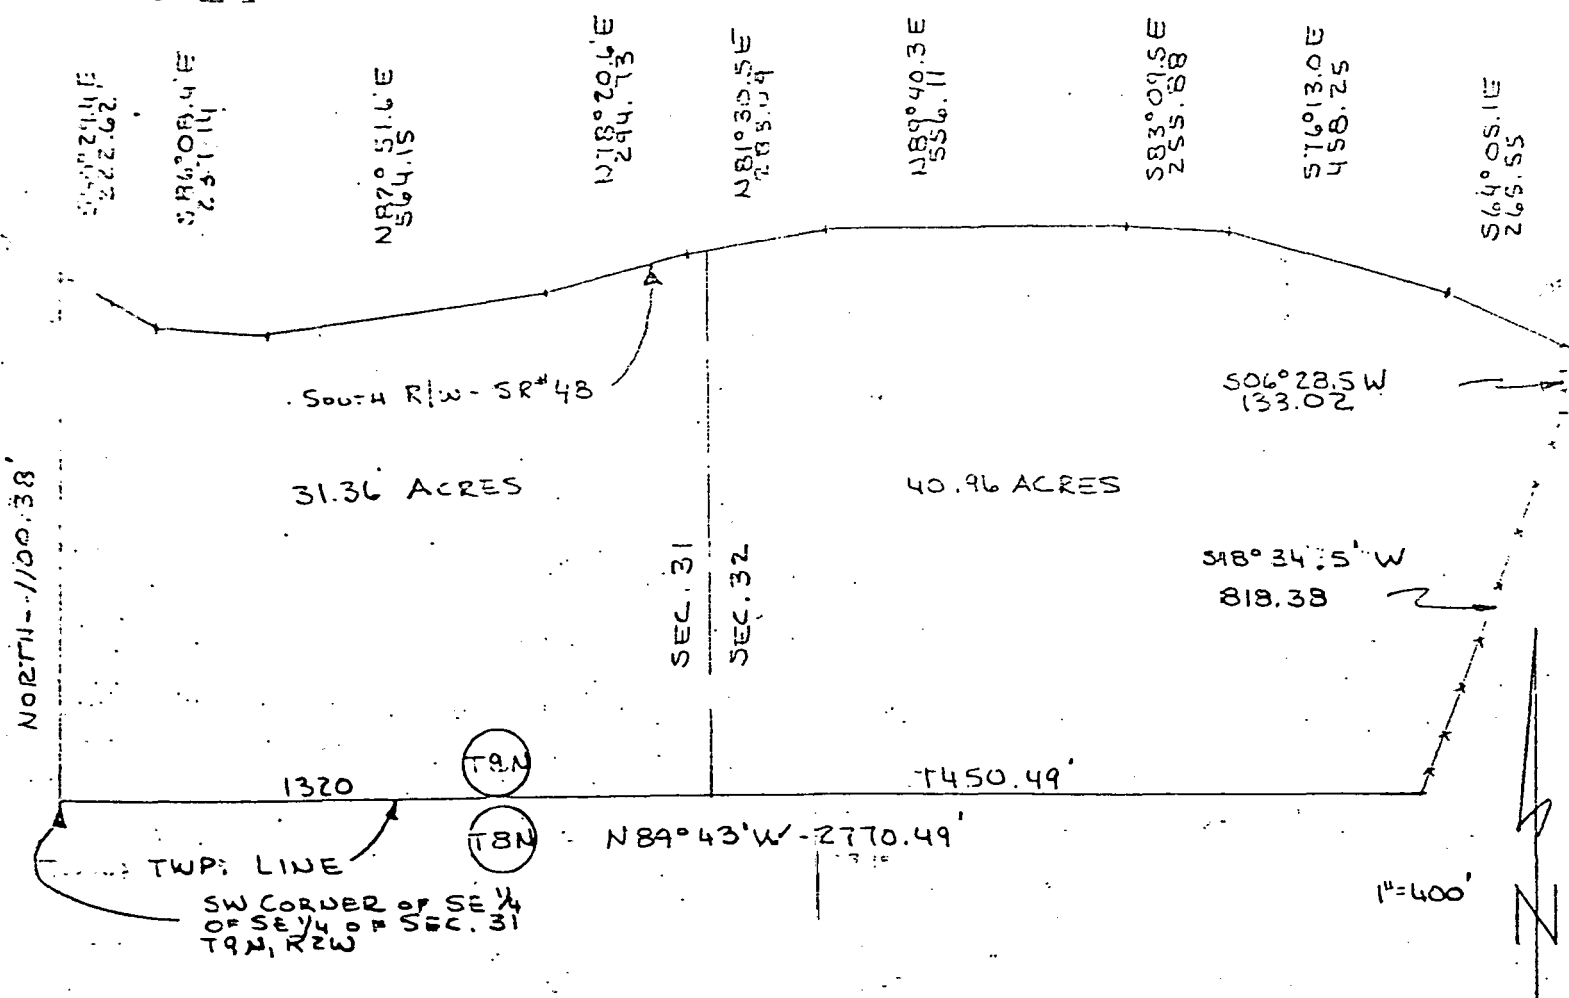


Raymond Beaumont Description

A part of the Southeast quarter of the Southeast quarter of Section 31 and a part of the Southwest quarter of Section 32, both in Township 9 North, Range 2 West, in Monroe County, Indiana, further described as follows: beginning at the Southwest corner of the Southeast quarter of the Southeast quarter of the said Section 31; thence North along the West line of the said Southeast quarter of the Southeast quarter of Section 31 for 1100.38 feet to the right-of-way of State Road 43; thence along the said right-of-way the following directions and dimensions:

South 60 degrees 29.4 minutes East for 222.62 feet;
 South 86 degrees 08.4 minutes East for 237.14 feet;
 North 82 degrees 51.6 minutes East for 564.15 feet;
 North 78 degrees 20.6 minutes East for 294.73 feet;
 North 81 degrees 30.5 minutes East for 285.09 feet;
 North 89 degrees 40.3 minutes East for 556.11 feet;
 South 83 degrees 09.5 minutes East for 255.88 feet;
 South 76 degrees 13.0 minutes East for 458.25 feet;
 South 64 degrees 05.1 minutes East for 265.55 feet;

thence leaving the said right-of-way and going South 06 degrees 28.5 minutes West for 133.02 feet; thence South 18 degrees 34.5 minutes West for 818.38 feet and to the South township line of Township 9 North; thence along the Township line North 89 degrees 43 minutes West for 2770.49 feet and to the point of beginning. Containing in all 72.32 acres more or less.

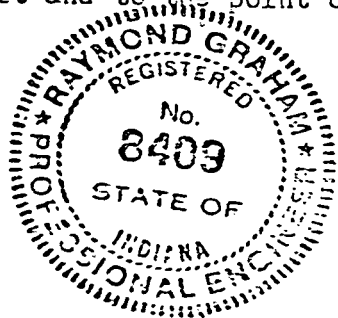


Raymond Graham
 Raymond Graham-RPE 8409-Indiana
 3215 N. Smith Pike
 Bloomington, Indiana

Richard Sup.

Beaumont, To Pierson - Hollowell Company, Inc.

1. 1/2000 and 2000 -
Barnment to Porter

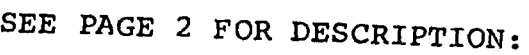

Raymond Graham
R.P.E. 8409 U.S. 9978 Indiana
3215 N. Smith Pike
Bloomington, Indiana
April 28, 1983



Maureen Cook
Auditor - Monroe County, Indiana

DESCRIPTION:

A part of the East half of the East half of Section 31, Township 9 North, Range 2 West and a part of the West half of Section 32, Township 9 North, Range 2 West, Monroe County, Indiana, bounded and described as follows: Beginning at the Northwest corner of the Southwest quarter of the Northwest quarter of Section 32, thence running on the West line of section 32, South 02 degrees 23 minutes 29 seconds East for 264.00 feet, thence leaving said line and running South 89 degrees 52 minutes East for 511.50 feet, thence North 47 degrees 23 minutes 21 seconds East for 333.59 feet, thence South 89 degrees 52 minutes East for 511.50 feet and to the Northeast corner of the Southwest quarter of the Northwest quarter in section 32, thence running on the East line of said quarter quarter South 02 degrees 23 minutes 40 seconds East for 1335.02 feet and to the Southeast corner of said quarter quarter, thence running South 89 degrees 55 minutes 50 seconds East for 251.35 feet and to a point in line with the extension of Vernal Pike, thence running with the centerline of said road South 10 degrees 02 minutes 54 seconds East for 1323.89 feet, thence South 06 degrees 36 minutes 14 seconds East for 100.78 feet, thence South 03 degrees 42 minutes 26 seconds West for 68.05 feet and to a point where the centerline of said Vernal Pike intersects with the North right-of-way of State Road No. 48, thence leaving said Pike road and running with said right-of-way the following directions and dimensions: North 53 degrees 32 minutes 13 seconds West for 41.80 feet, thence North 89 degrees 29 minutes 10 seconds West for 1303.35 feet, thence South 88 degrees 14 minutes 29 seconds West for 82.12 feet, thence South 79 degrees 15 minutes 15 seconds West for 350.43 feet, thence South 78 degrees 18 minutes 10 seconds West for 200.80 feet, thence South 81 degrees 53 minutes 36 seconds West for 595.26 feet, thence North 84 degrees 45 minutes 45 seconds West for 245.27 feet, thence leaving said State Road No. 48 right-of-way and running North 02 degrees 14 minutes 46 seconds West for 2963.75 feet, thence South 88 degrees 57 minutes 19 seconds East for 1044.50 feet and to the point of beginning. Containing in Section 31 70.36 acres, more or less. Containing in Section 32 91.87 acres, more or less. Containing in all 162.23 acres, more or less. Subject to a 25.00 foot easement from the centerline of Vernal Pike road for County Highway right-of-way.

Raymond Graham
Raymond Graham
R.P.E. 8409 L.S. 9978 Indiana
3215 N. Smith Pike
Bloomington, Indiana
April 28, 1988



FILED
OCT 17 1989

Maynard Cook
Auditor Monroe County, Indiana

TRI CO Surveying & Mapping

Edmund O. Farkas, Registered Land Surveyor


103 West Temperance
P.O. Box 96
Ellettsville, Indiana 47429
Phone: 812-876-2305

SURVEYOR LOCATION REPORT

THIS REPORT IS BASED ON LIMITED ACCURACY DATA AND THEREFORE NO DATA HEREIN SHOULD BE USED FOR CONSTRUCTION OR ESTABLISHING BOUNDARY OR FENCE LINES.

PROPERTY ADDRESS: 8265 West State Road 48

PROPERTY DESCRIPTION: See attached

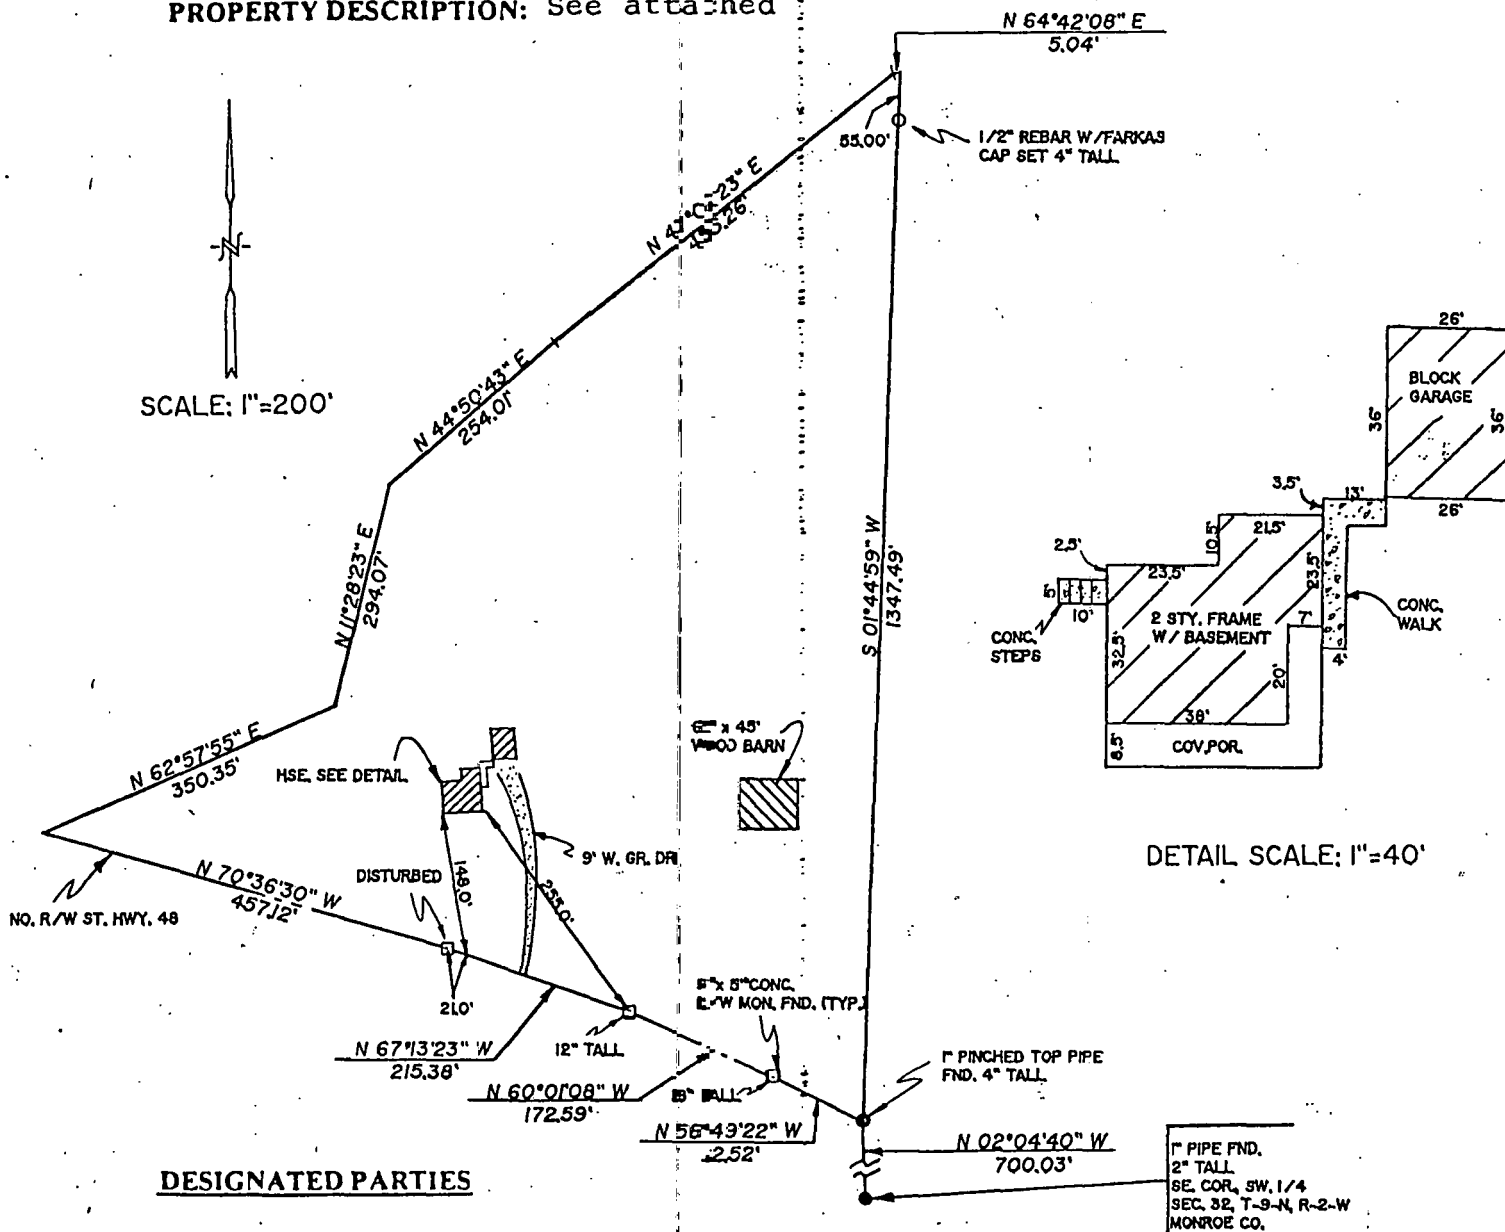

DESIGNATED PARTIES

MORTGAGEE
OR ASSIGNEES:
TITLE CO.:
OTHER:

* This property is not located in a flood hazard area.


I, the undersigned, an Indiana Registered Land Surveyor, hereby certify that on the date shown, I supervised the inspection of the real estate described herein at the Address indicated. **THIS LOCATION REPORT WAS PREPARED FOR USE BY THE DESIGNATED PARTIES ONLY AND FOR NO ONE ELSE. THE ACCURACY OF THE LOCATION DATA SHOWN IS LIMITED TO THAT REQUIRED BY THE INDIANA "SURVEYOR LOCATION REPORT" MINIMUM REQUIREMENTS UNLESS OTHERWISE SPECIFIED AND EXPLAINED ON THIS DOCUMENT. IF A MORE ACCURATE OR DETAILED LAND SURVEY IS DESIRED OR IF CORNER MONUMENTS ARE REQUIRED, AN INDIANA LAND TITLE SURVEY SHOULD BE ORDERED.**

I further certify that to the best of my knowledge this Location Report conforms with the **SURVEYOR LOCATION REPORT** Minimum Requirements as adopted by the Indiana Society of Professional Land Surveyors, Inc., on January 29, 1981, and approved by the Indiana Board of Land Surveyors, Inc., on March 20, 1981.

CERTIFICATION DATE December 1, 1991

SURVEYORS SIGNATURE *Edmund O. Farkas*

SURVEYORS JOB NO. 91-MS-75J


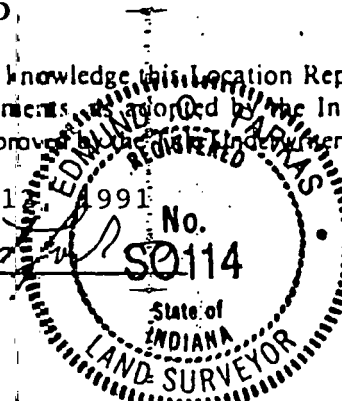


TRI CO Surveying & Mapping

Edmund O. Farkas, Registered Land Surveyor


103 West Temperance
P.O. Box 96
Ellettsville, Indiana 47429
Phone: 812-876-2305

Sec 32

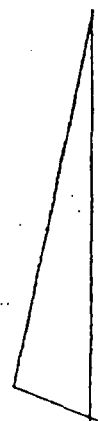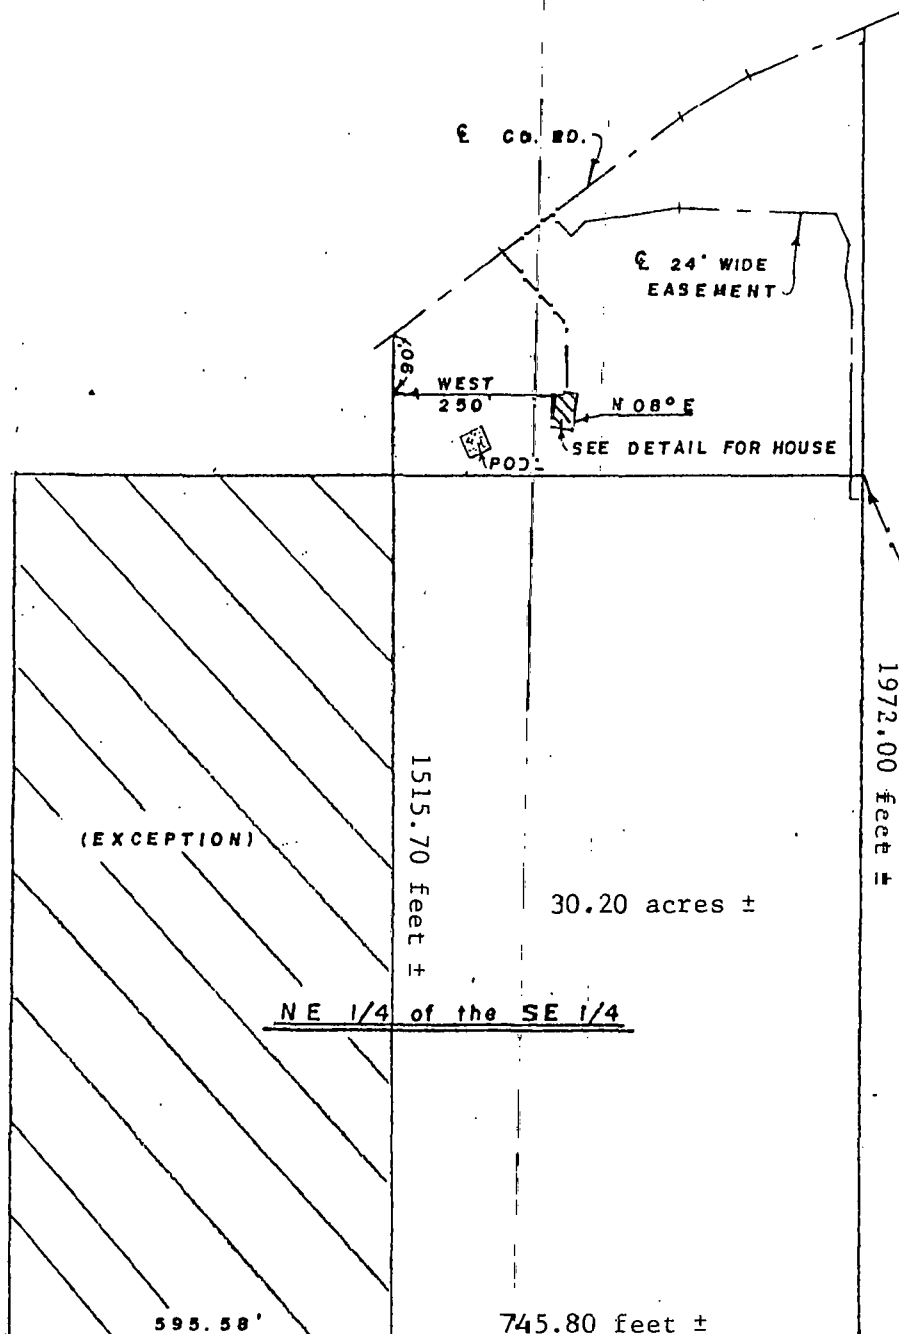

SCALE: 1" = 300'

DETAIL: 1" = 50'

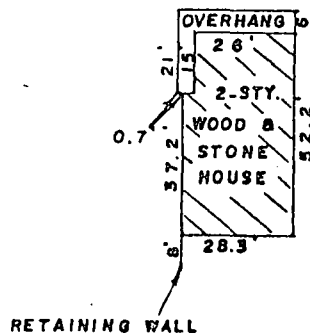


I, Edmund O. Farkas, hereby certify that I am a Registered Land Surveyor, licensed in compliance with the Laws of the State of Indiana; that this plat and the following description correctly represent a land survey completed under my supervision on December 19, 1984; that all monuments shown thereon actually exist and their location and type are to the best of my knowledge accurately shown. I also certify that the improvements upon said surveyed property do not encroach upon adjacent properties, nor are there any encroachments by adjacent properties upon said surveyed property.

FILED
JAN 10 1985

Rodney F. Brown
Auditor Monroe County, Indiana

FILED
JAN 10 1985

Rodney F. Brown
Auditor Monroe County, Indiana

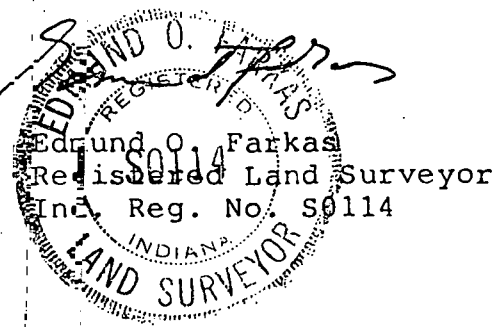

By Richard Thompson Sec 32

Page 1 of 5

Telephone (812) 876-2305
Fax (812) 876-2309

6.00 ACRES

LEGEND

- R/R SPIKE SET
- R/R SPIKE FOUND
- △ 5/8" REBAR WITH CAP SET
- WITH NEURECKER & ASSOCIATES REBAR FOUND

SCALE: 1" = 200'

N/F SPARKS
DR. 312, PAGE 129

N/F CONARD
DR. 154, PAGE 292-294

N/F TAYLOR
DR. 235, PAGE 292

N.E. COR. SE. 1/4 SEC. 32, T. 9 N., R. 2 E.
5/8" REBAR WITH SMA CAP FOUND

APPROXIMATE ECRLESS & INGRESS EASEMENT

E. LINE SEC. 32, T. 9 N., R. 2 E.

E. VERNAL PIKE

EXISTING FENCE

PROG. LINE

F. POST

N 56° 26' 21" E 57.36

N 67° 20' 32" E 102.71

N 72° 43' 25" E 189.22

S 153° 07' W 665.47

S 153° 07' W 262.33

N 153° 07' E 796.33

N 88° 06' 53" W 300.00

9' 7'

12' 21'

5. 75

Edmund O. Farkas
Registered Land Surveyor
Ind. Reg. No. S0114.

Page 1 of 5

Fax (812) 876-2309

N/F C. WARD
DR. 154, PAGE 234

56°26'21" E 465.46"
VERNAL PIKE

APPROXIMATE
EQUALS 4 INCHES
EASEMENT

F. POST

88.8

N 145°35' E
528.43

N/F SPARKS
DR 312 PAGE 129

5.75 ACRES

N 88°06'53" W
378.04

S 153°07' W
796.33

N.E. COF
SE 1/4
SEC 32, T 3 N, R 2 W
5/8" REBAR WITH
SNA CA* FOUND

S 153°07' W
262.33

N 88°06'53" W
320.00

N/F SPARKS
DR. 312, PAGE 129

N/F SPARKS
DR 312 PAGE 129

SCALE: 1"=200'

0 100 200

● = R/R SPIKE SET

▲ = 5/8" REBAR WITH CAP SET


Edmund O. Farkas
Registered Land Surveyor
Ind. Reg. No. S0114

VAUGHN MARTIN & JEANNE CARPENTER
D.R. 395, PG. 531 - 532
13.00 AC


STATE

I, Lee Utt, hereby certify that I am a Registered Land Surveyor licensed in compliance with the laws of the State of Indiana; that this plat and attached descriptions accurately represents a survey completed by me on August 8, 2000; that all monuments shown thereon actually exist; and that their location, size and type are, to the best of my knowledge, accurately shown.

Lee Utt
Lee Utt, R. L. S. #50089, Indiana
1604 South Henderson Street
Bloomington, Indiana 47401
Phone #: (812) 332-6366
August 8, 2000

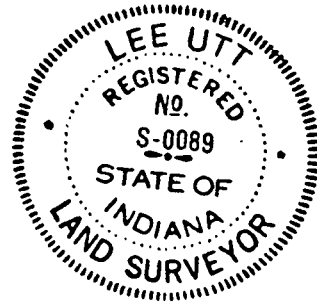

32-09-200

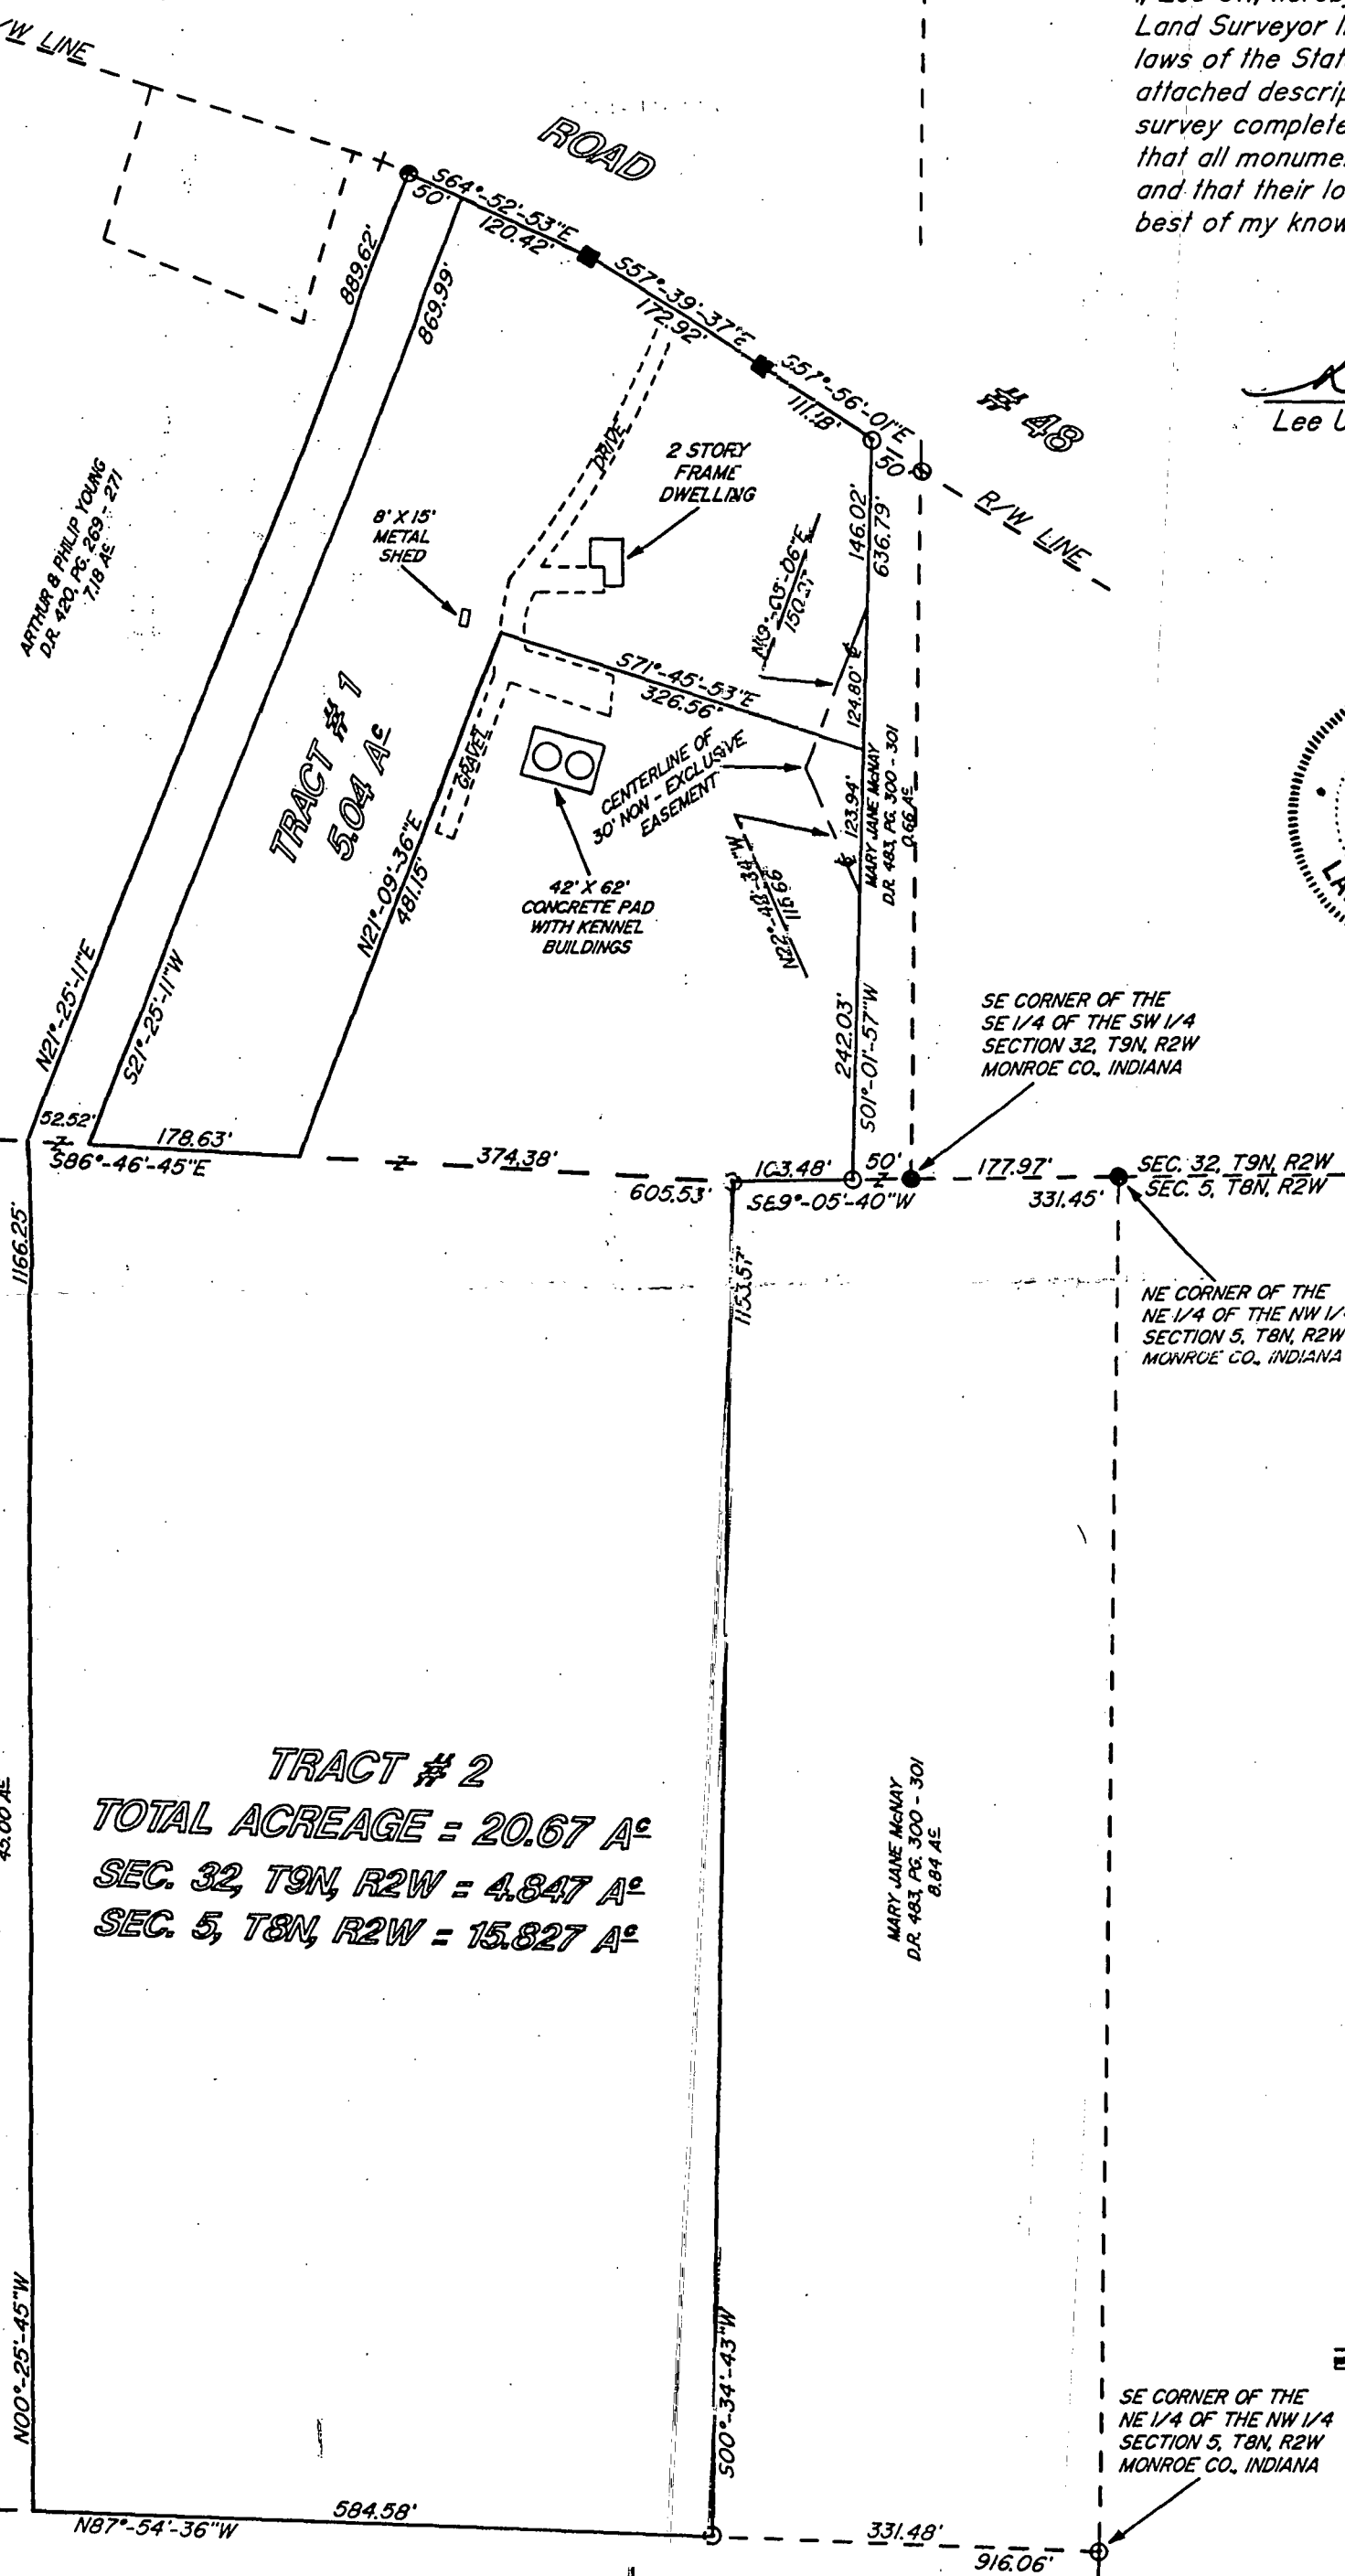


SE CORNER OF THE
SE 1/4 OF THE SW 1/4
SECTION 32, T9N, R2W
MONROE CO., INDIANA

SEC. 32, T9N, R2W
SEC. 5, T8N, R2W

NE CORNER OF THE
NE 1/4 OF THE NW 1/4
SECTION 5, T8N, R2W
MONROE CO., INDIANA

FILED
OCT 3 2001

Richard W. Clark
Auditor Monroe County, Indiana

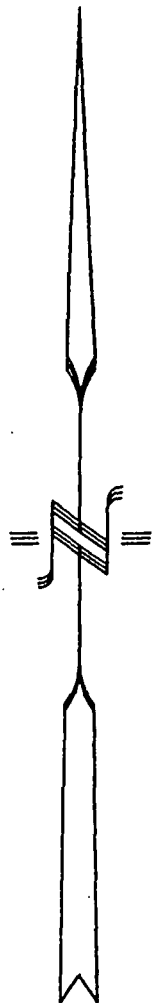

SCALE: 1" = 150'

- = FOUND CONC. R/W MON.
- = FOUND 3/4" IRON PIPE
- = FOUND 1/2" IRON PIN
- ⊙ = SET 5/8" IRON PIN (30" IN LENGTH)

SE CORNER OF THE
NE 1/4 OF THE NW 1/4
SECTION 5, T8N, R2W
MONROE CO., INDIANA

TRACT # 2
TOTAL ACREAGE = 20.67 AC
SEC. 32, T9N, R2W = 4.847 AC
SEC. 5, T8N, R2W = 15.827 AC

MICHAEL FRANKLIN & SUSAN HARLAN
D.R. INST. # 1999018545
21.25 AC

WILLIAM & MARY ANN DUNFEE
D.R. INST. # 1999020074
10.00 AC

SID D. MARTIN
8251 W. STATE ROAD # 48
BLOOMINGTON, IND. 47404
TELEPHONE #: (812) 876-1004
DR 482 PG 296 - 297



Smith Quillman Associates, Inc.


Stephen L. Smith P.E., L.S.
President
Ben Bledsoe L.S.
Surveyor Manager

4625 Morningside Drive
Post Office Box 155
Bloomington, Indiana 47402
Telephone 812 336-6536

SURVEYOR LOCATION REPORT

THIS REPORT IS BASED ON LIMITED ACCURACY DATA AND THEREFORE NO DATA HEREIN SHOULD BE USED FOR CONSTRUCTION OR ESTABLISHING BOUNDARY OR FENCE LINES.

PROPERTY ADDRESS: 8265 West State Road 38, Bloomington, Indiana
PROPERTY DESCRIPTION: See page 2 of 2 pages

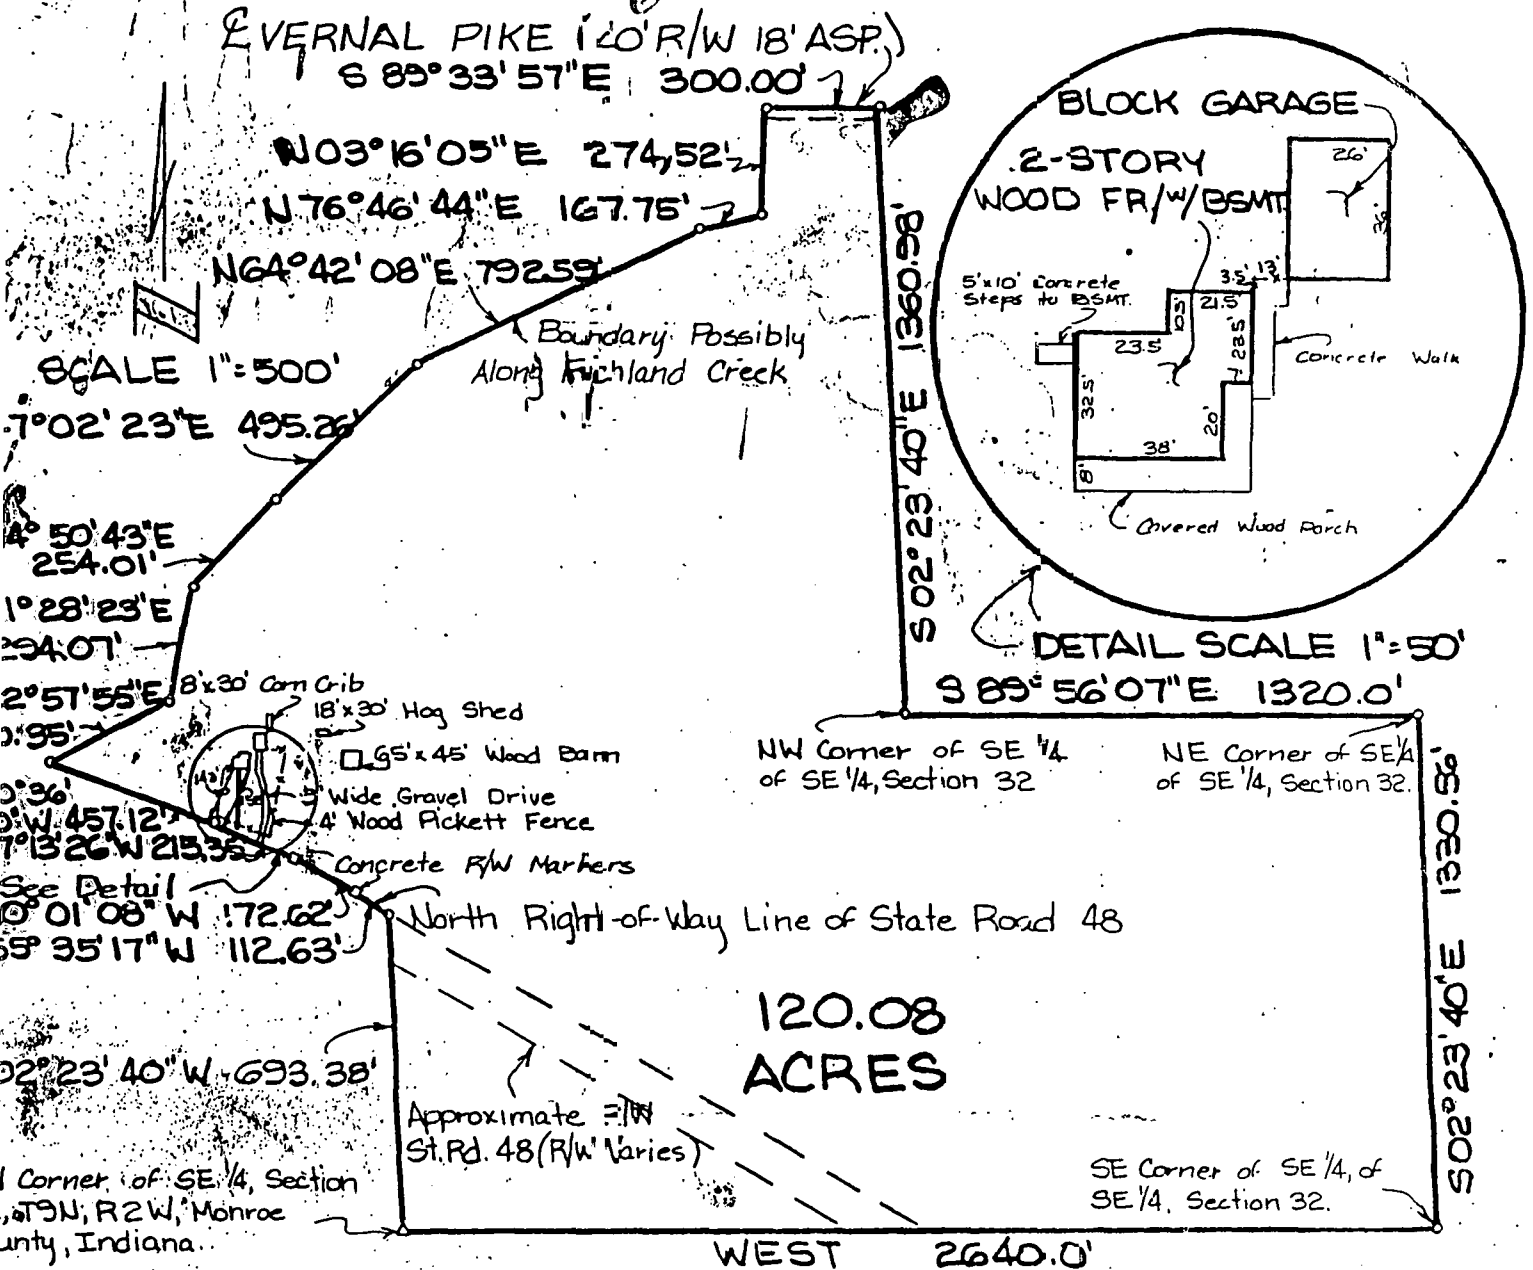

DESIGNATED PARTIES

| | | |
|-------------------------|----------------------------------|---------------|
| MORTGAGEE OR ASSIGNEES: | TRUSTCORP HOOSIER BANKING CENTER | REFERENCE NO. |
| TITLE CO.: | MONROE COUNTY LAND TITLE | REFERENCE NO. |
| OTHER: | | |


I, the undersigned, an Indiana Registered Land Surveyor, hereby certify that on the date shown, I supervised the inspection of the real estate described herein at the Address indicated. THIS LOCATION REPORT WAS PREPARED FOR USE BY THE DESIGNATED PARTIES ONLY AND FOR NO ONE ELSE. THE ACCURACY OF THE LOCATION DATA SHOWN IS LIMITED TO THAT REQUIRED BY THE INDIANA "SURVEYOR LOCATION REPORT" MINIMUM REQUIREMENTS UNLESS OTHERWISE SPECIFIED AND EXPLAINED ON THIS DOCUMENT. IF A MORE ACCURATE OR DETAILED LAND SURVEY IS DESIRED OR IF CORNER MONUMENTS ARE REQUIRED, AN INDIANA LAND TITLE SURVEY SHOULD BE ORDERED.

I further certify that to the best of my knowledge this Location Report conforms with the SURVEYOR LOCATION REPORT Minimum Requirements as adopted by the Indiana Society of Professional Land Surveyors, Inc., on January 29, 1981, and approved by the Title Underwriters of Indiana, Inc., on March 20, 1981.

CERTIFICATION DATE 5-10-88

SURVEYOR'S SIGNATURE Ben E. Bledsoe


SURVEYOR'S JOB NO. M882-85

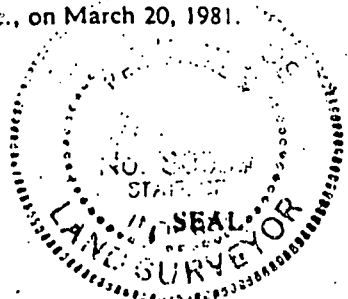

336

KIELBACH



Sect 32 Richland

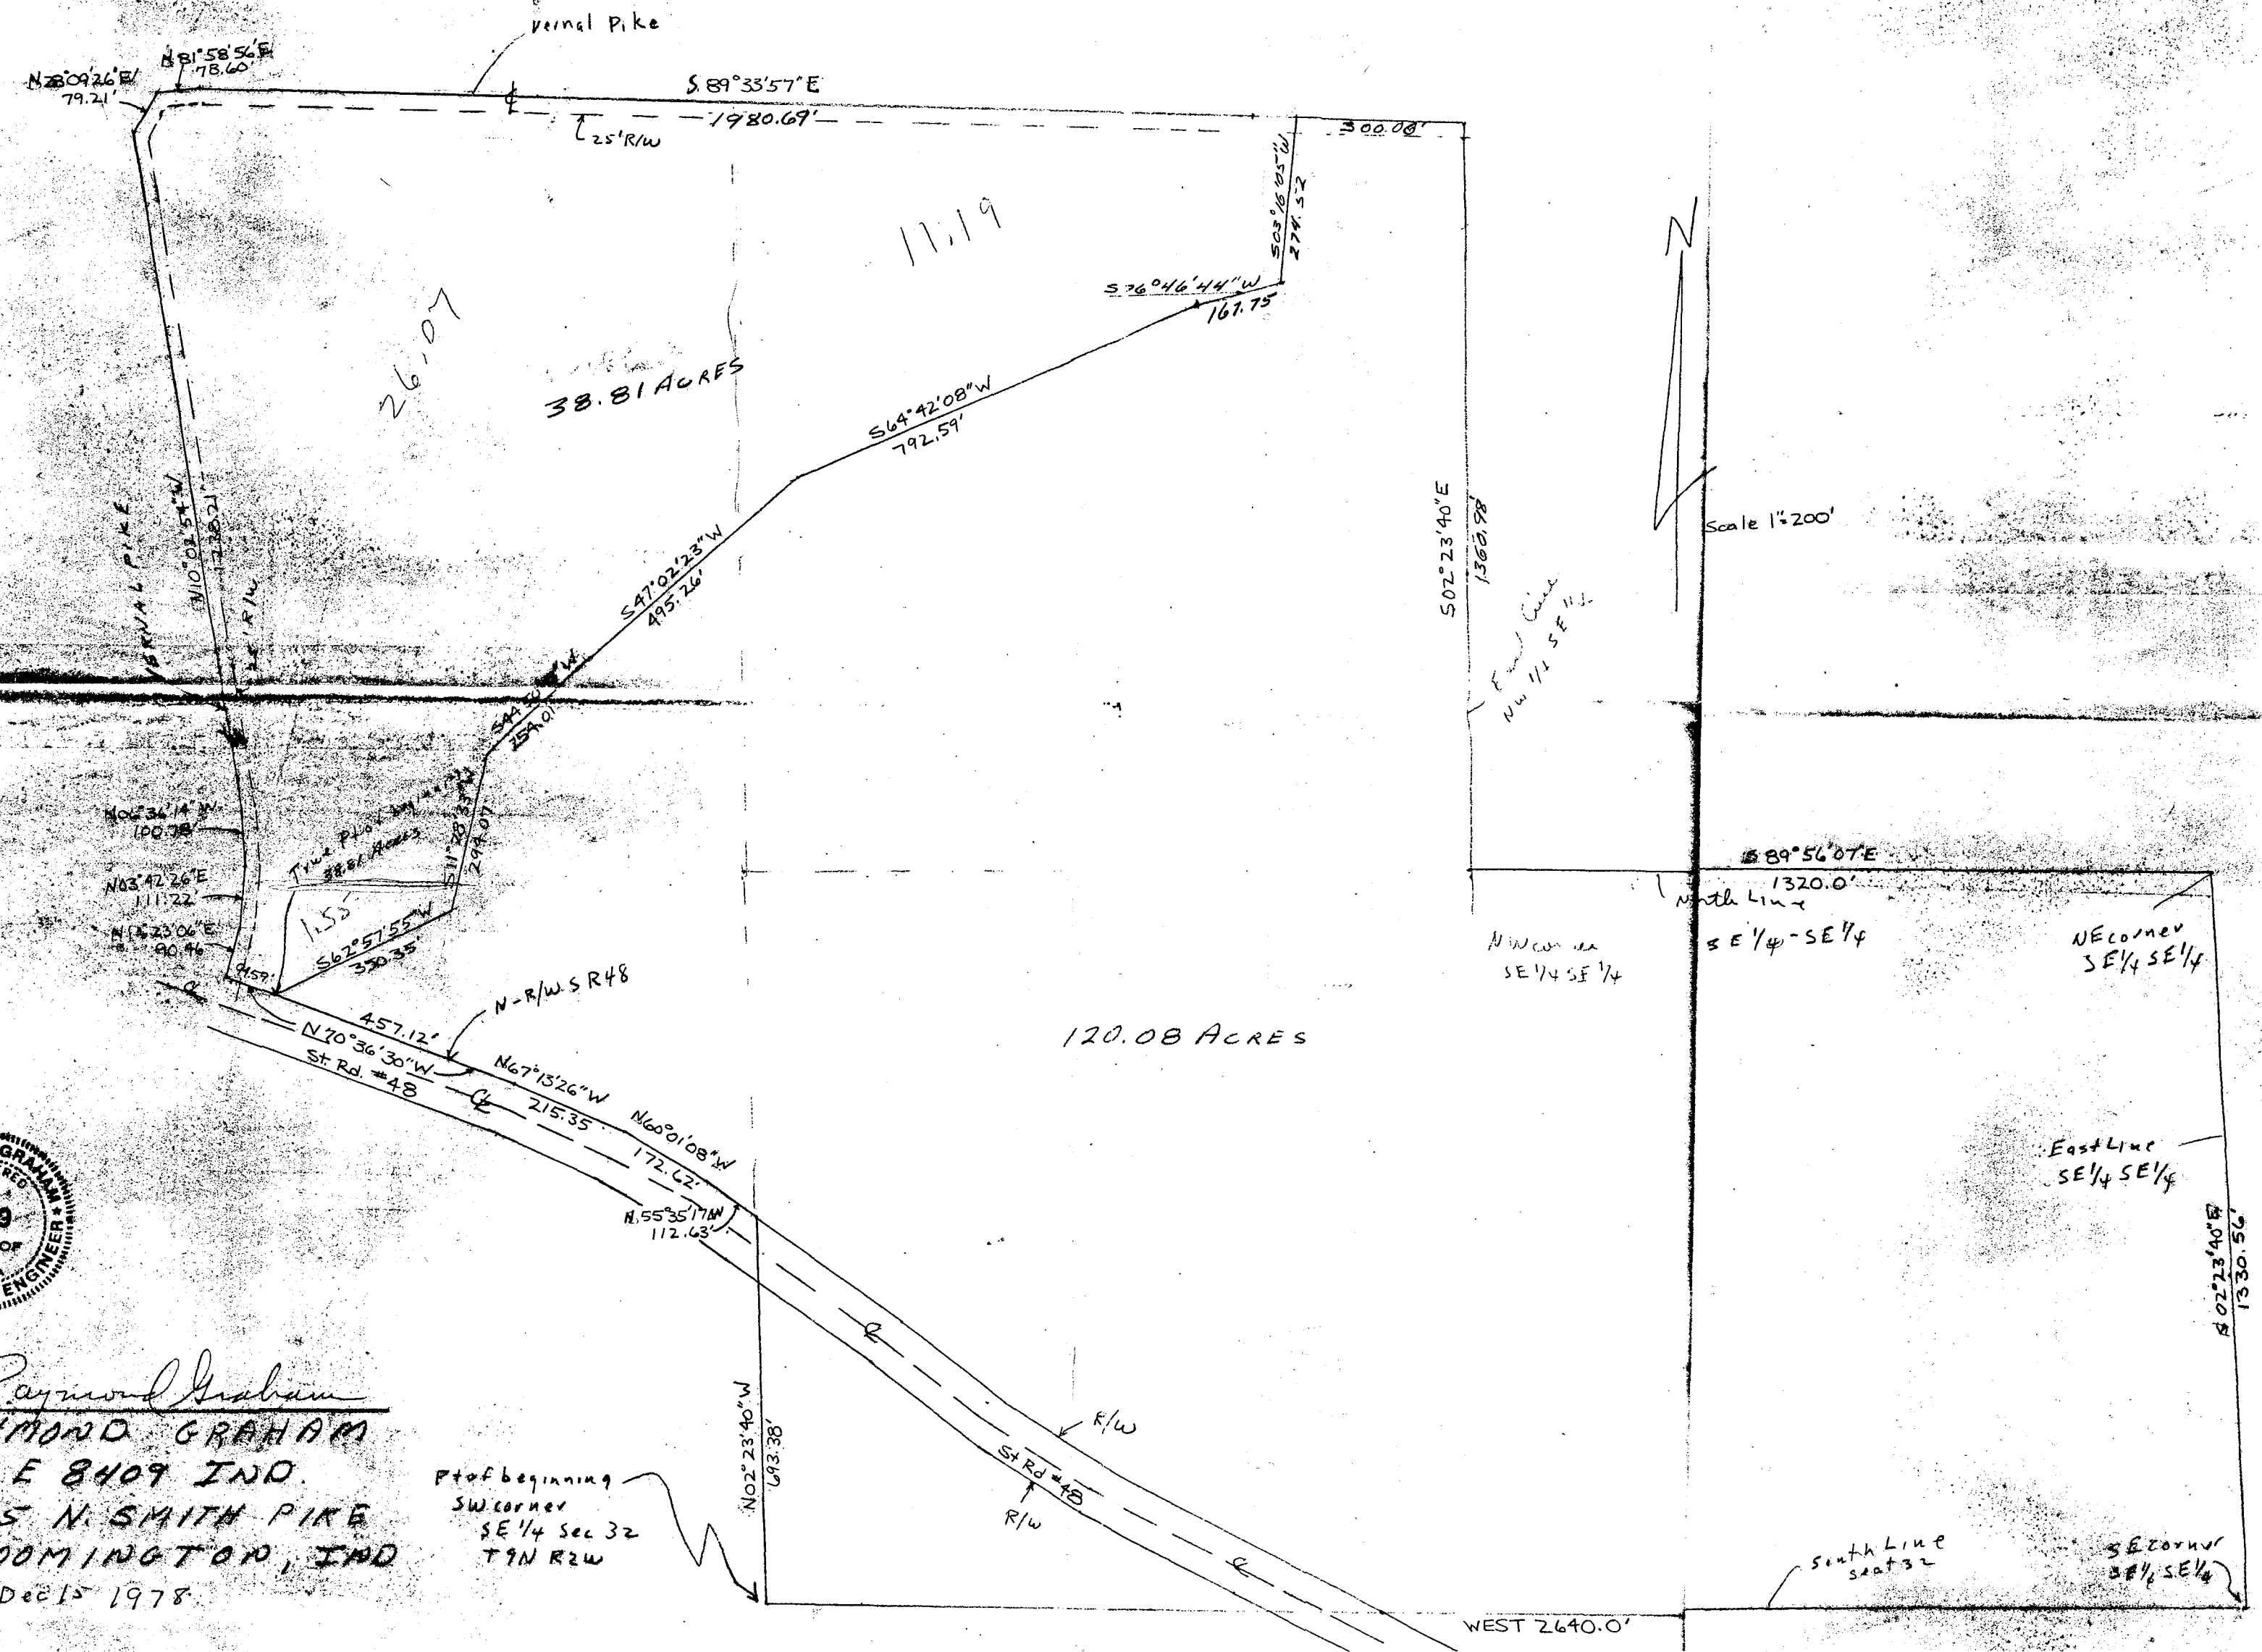

Raymond Graham
RAYMOND GRAHAM
R.P.E 8409 IND.
3215 N. SMITH PIKE
BLOOMINGTON, IND
Dec 15 1978

Ptof beginning
SW corner
SE 1/4 Sec 32
T9N R2W


KIELBACH

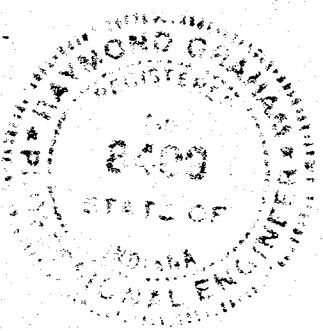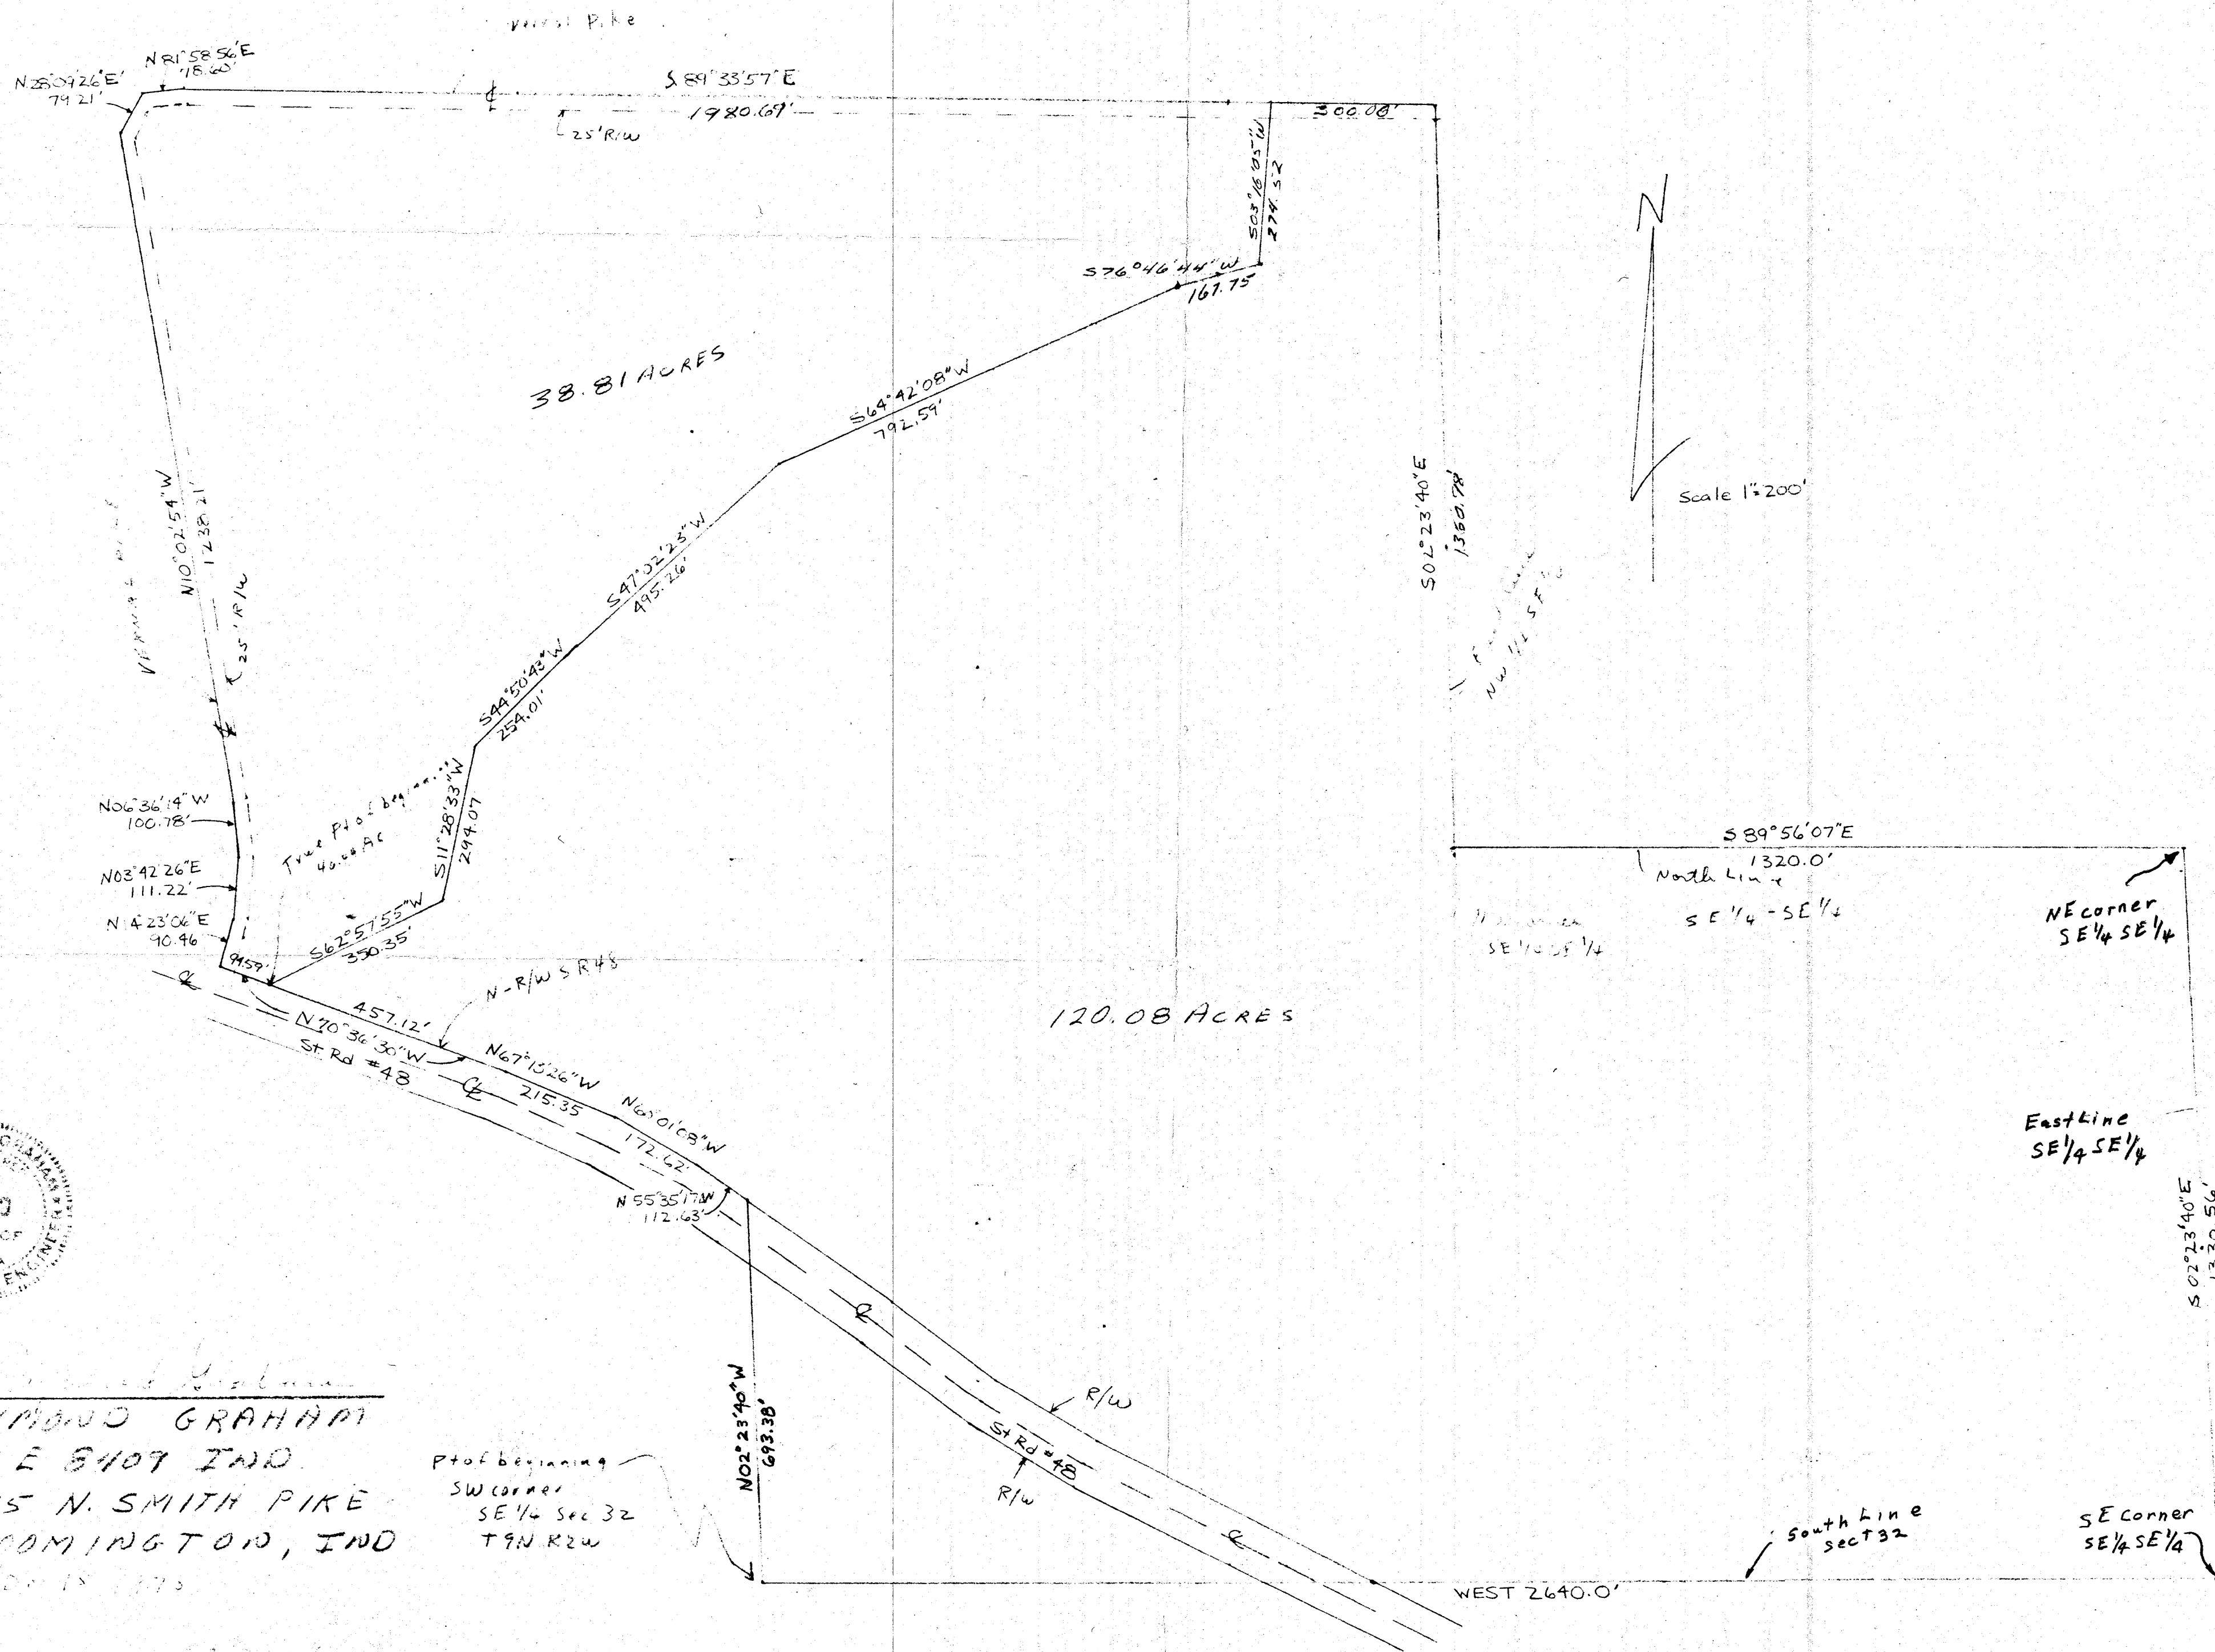

RAYMOND GRAHAM
R.P.E 8409 IND
3215 N. SMITH PIKE
BLOOMINGTON, IND

KIELBACH

Sect 32 Richland

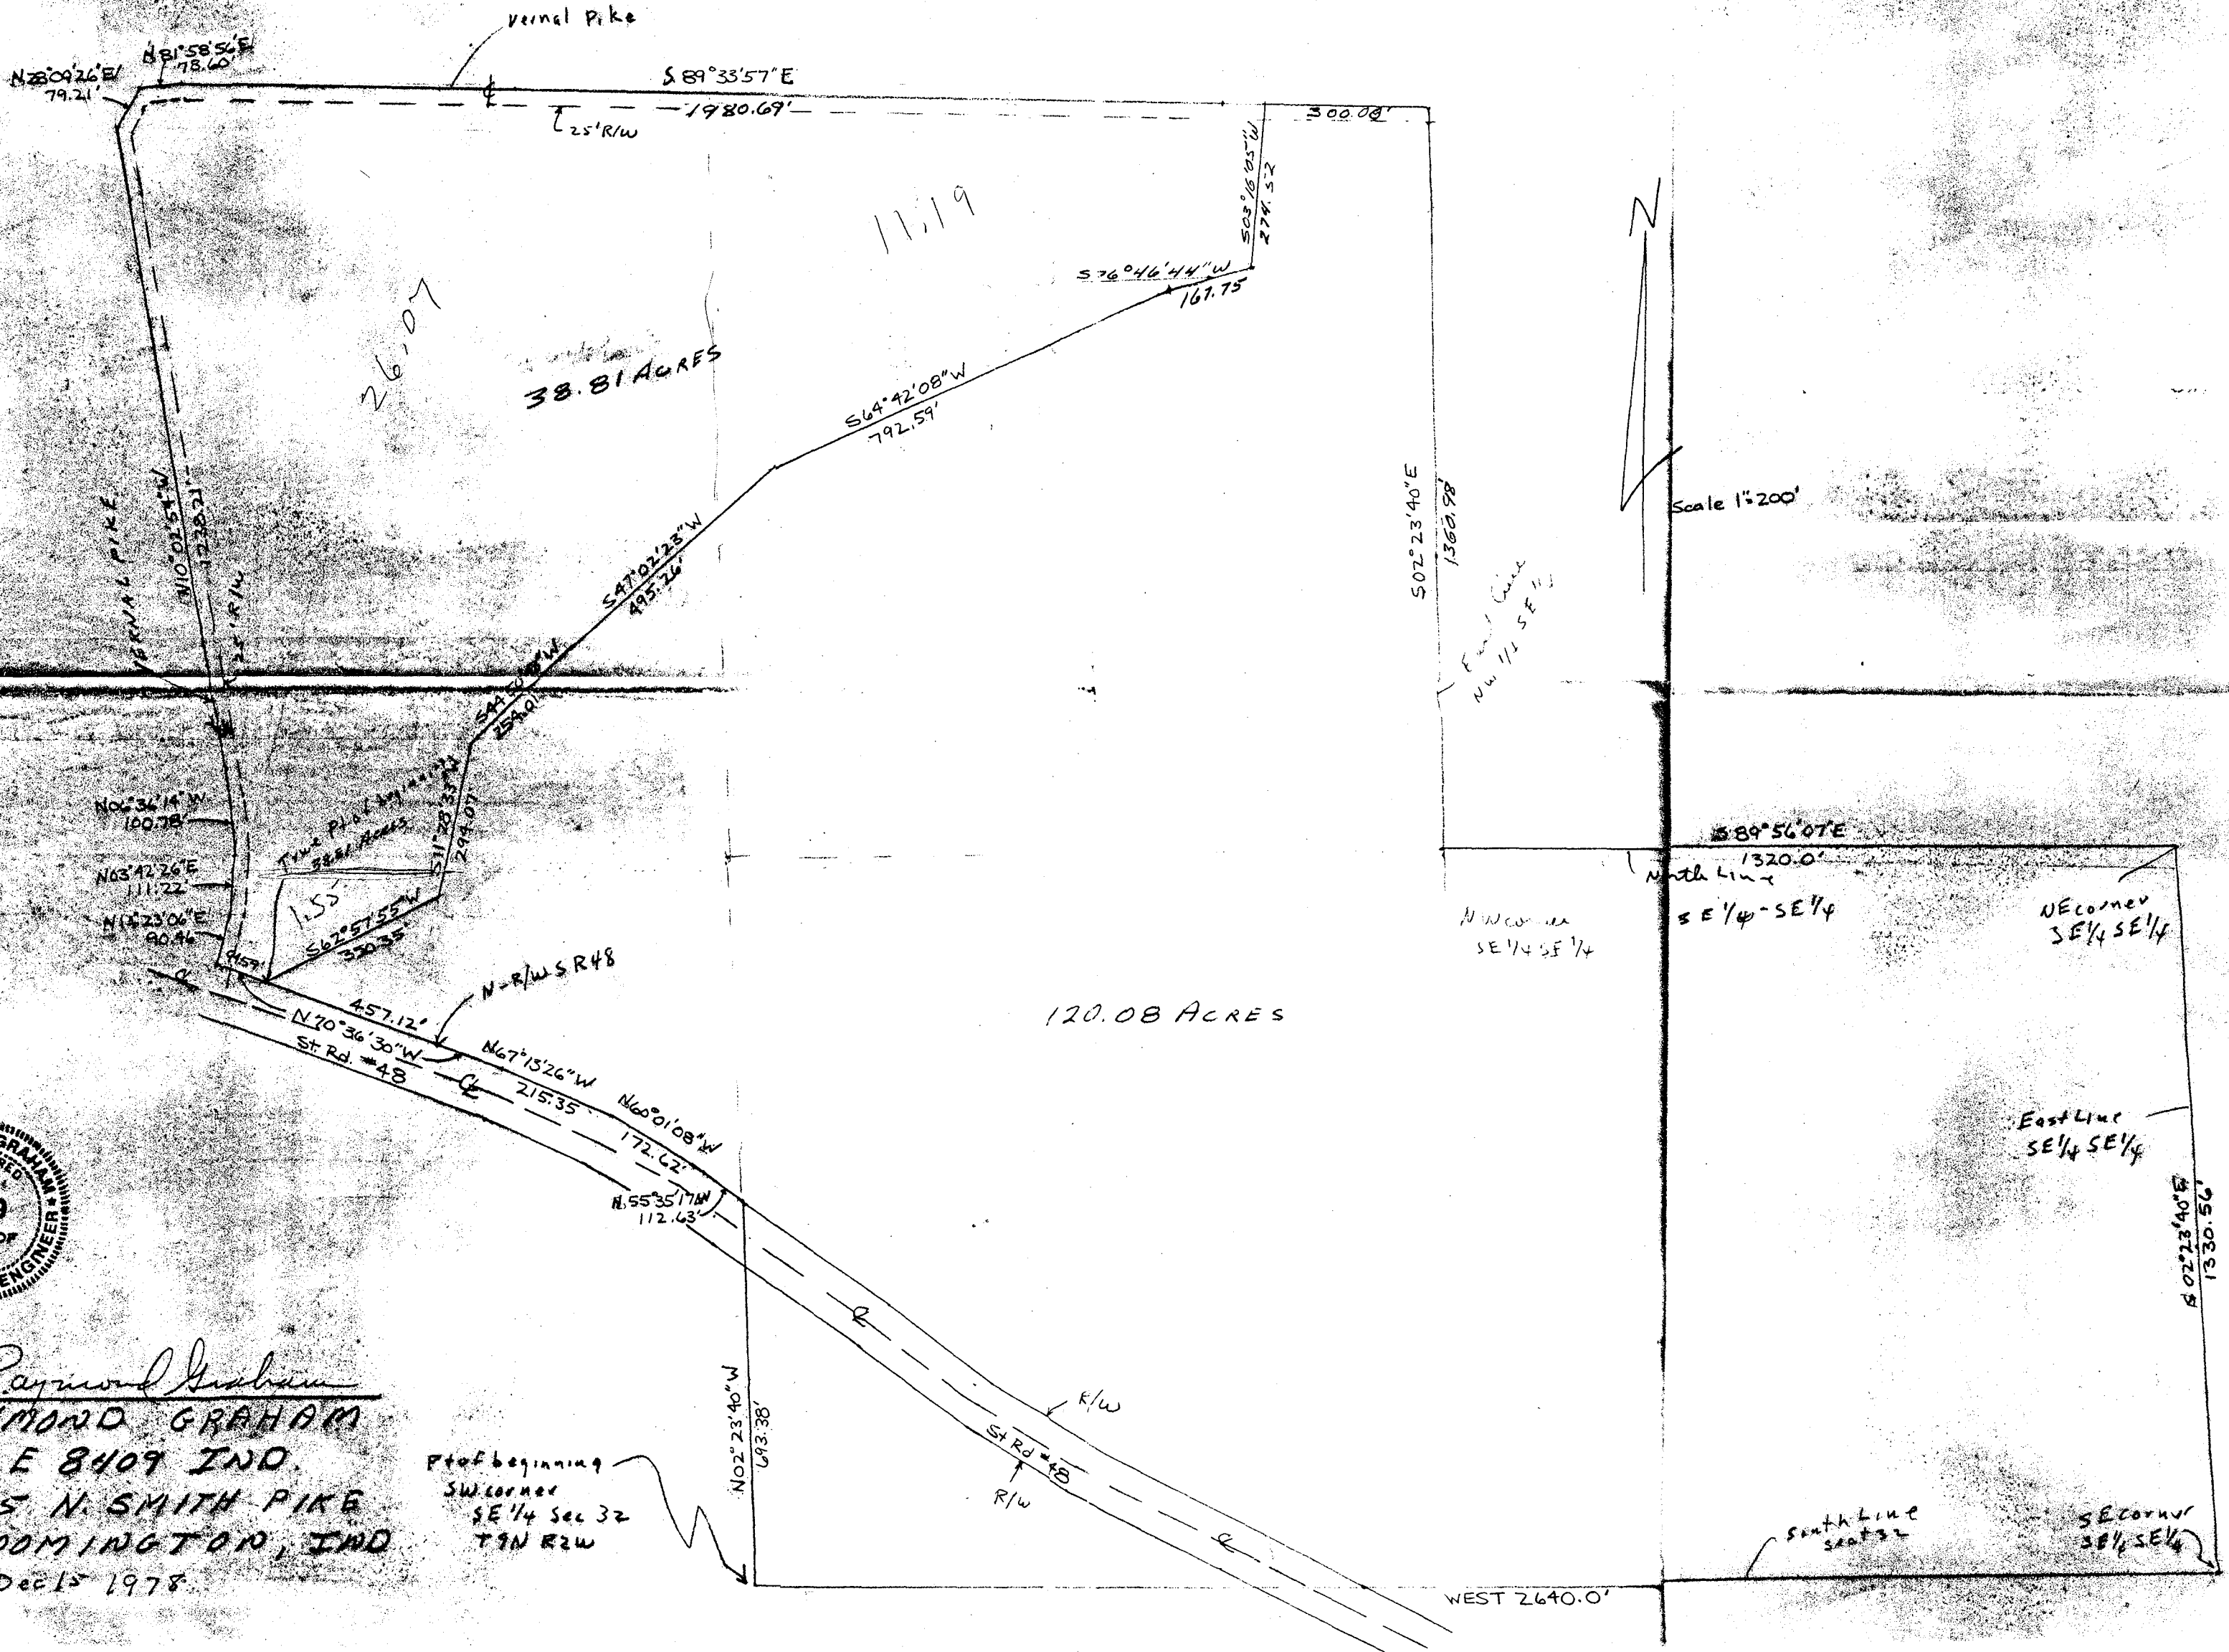

Raymond Graham
 RAYMOND GRAHAM
 R.P.E. 8409 IND.
 3215 N. SMITH PIKE
 BLOOMINGTON, IND.
 Dec 15 1978

Pt of beginning
 SW corner
 SE 1/4 Sec 32
 T9N R2W

